FilmL.A., Inc.
6255 W Sunset Blvd, 12th Floor
Hollywood, CA 90028
t: (213)977-8600 - f: (213)977-8601
www.filmla.com

Summary Information

Permit No: F00137272-E **Type of Permit:** FILMING **Release Date:** 05/10/2018

Production Company CBS STUDIOS INC

Insured Company Name CBS STUDIOS INC
Contact Phone No. 1 818-655-5000
Contact Phone No. 2
Fax
Address 4024 RADFORD AVE
STUDIO CITY, California 91604

Production Title STRANGE ANGEL #107

Type of Production TV Drama

Producer David Rosemont

Director Meera Menon

1st AD Mark Trapenberg

Production Manager Erik Olson

FilmL.A. Coordinator Cody Penwell

Location Manager Robert Paulsen
Primary Phone Mobile - 310.383.3273
Secondary Phone

Location Assistant Alex Kivlen
Primary Phone Mobile - 323-744-0502
Secondary Phone

Fees

Posting 300	$69.00
Posting 600	$276.00
Notification Charge	$164.00
LA CITY LANE AND STREET CLOSURE FEE	$624.00
LA CITY DOT SIGN REMOVALS AND ENGINEERS	$1,072.00
LA CITY DEPT OF REC AND PARKS - FILM USE FEE	$900.00
LA CITY DEPT OF REC AND PARKS PARK MONITOR FEE	$4,066.00
FILMLA NON-REFUNDABLE FILM PERMIT RIDER FEE	$105.00
LA CITY FIRE SAFETY OFFICER	$595.00
LA CITY DEPT OF REC AND PARKS PREP-STRIKE	$450.00
LA CITY DEPT OF REC AND PARKS BASECAMP ONLY USE FEE	$450.00
LA CITY DEPT OF REC AND PARKS MONITOR REPORTING FEE	$608.00

Total Permit Fee $9,379.00

Number of Locations 2

NOT A PERMIT

FilmL.A., Inc.
6255 W Sunset Blvd, 12th Floor
Hollywood, CA 90028
t: (213)977-8600 - f: (213)977-8601
www.filmla.com

Summary Information — Location

Permit Number	F00137272-E	**Location Manager**	Robert Paulsen
Production Company	CBS STUDIOS INC	Primary Phone	Mobile - 310.383.3273
Insured Company	CBS STUDIOS INC	Secondary Phone	
Production Title	STRANGE ANGEL #107		

Location Address	5637 Via Marisol, Los Angeles, CA, 90042
Location Name	HERMON PARK
Location Type	Park
Prep Dates	5/9/2018 - 5/10/2018 07:00 - 19:00 2 days
Film Dates	5/10/2018 - 5/11/2018 19:00 - 04:00 1 day
Strike Dates	5/11/2018 - 5/11/2018 07:00 - 17:00
Open or Closed to the Public	Open

Generic Conditions

*Certain service and personnel fees required by jurisdictional agencies are not collected by FilmL.A. Any such fees must be paid directly to the appropriate agency, and a separate invoice will be provided to the permittee.
*LA CITY AND/OR LA COUNTY FIRE CHECKLIST ATTACHED TO FINAL PERMIT. THE PERMITEE IS RESPONSIBLE FOR COMPLETING CHECKLIST PRIOR TO FILMING ACTIVITY AT THIS LOCATION. NON COMPLIANCE MAY RESULT IN ASSIGNMENT OF A FIRE OFFICER.
All closures impacting sidewalks must be implemented per WATCH manual, CA MUTCD TA-28 & TA-29
Community Survey Obtained
Equipment staging and vehicles may park on one side of the street only.
Must comply with attached Rec & Park Conditions
Must Maintain 5' Clearance on Sidewalks/Walkways
Must maintain local/emergency access
No cast or crew parking on area streets
No interference with merchant activity.
No stopping and setting up in residential areas before 7am or after 10pm without prior approval
No stopping or setting up in front of merchants or residents without prior approval
Number of uniformed officers listed on the permit is a minimum requirement.
Permittee remains responsible for deploying a sufficient number of uniformed officers to provide traffic and crowd control to ensure the safety of the film crew and the public.
Traffic control must be done in accordance w/MUTCD
Traffic Officers Required
Uniformed officers shall have a copy of the film permit in their possession and are required to confirm that all traffic control signage devices are in place.

NOT A PERMIT

FilmL.A., Inc.
6255 W Sunset Blvd, 12th Floor
Hollywood, CA 90028
t: (213)977-8600 - f: (213)977-8601
www.filmla.com

Summary Information — Location

Permit Number	F00137272-E	**Location Manager**	Robert Paulsen
Production Company	CBS STUDIOS INC	Primary Phone	Mobile - 310.383.3273
Insured Company	CBS STUDIOS INC	Secondary Phone	
Production Title	STRANGE ANGEL #107		

Please see attached documents
F00137272-Park_Guidelines.pdf
F00137272-Park_Guidelines-2.pdf
F00137272-Park_Guidelines-3.pdf
137272_FULL_VIA MARISOL_ARROYO_MONTEREY_.pdf

Equipment on Location

Type	Quantity
5 or 10 ton trucks	4
Cast/Crew vehicles	80
Catering Truck	1
Condors	3
Cube Trucks	4
Generator	2
Picture vehicles	8
Stakebed Trucks	5
Trailers	4
Vans	7

Personnel on Location

Type	Quantity
Cast	1
Crew	80
Extras	10
Off-Duty/Active LAPD Officer(s)	4
Spot Check	1

Filming Activities Drive ups & away; Exterior Dialogue; Intermittent pedestrian control; Intermittent traffic control - 2 minutes standard; Period Picture Cars parked on Via Marisol ; Requesting to reroute MTA stops within full closure ; Equipment to include: Grip Trix; Turning off street lights ; Res # 60903; Period Set Dressing; K.A.L.M.: Kimberly Lynn (760.567.7291) kimberlylynn22@gmail.com; Requesting to remove or cover non-period signs ;

Jurisdiction **Political:** Los Angeles City - Council District 01 **Police:** Los Angeles Police Department **Fire:** Los Angeles City

Thomas Guide **Page:** 595 **Grid:** D3

Approvals

LOS ANGELES CITY DEPARTMENT OF PUBLIC WORKS-COMMISSIONER	Kevin James
LOS ANGELES CITY DEPARTMENT OF TRANSPORTATION - CLOSURES	Adrian Fayad
LOS ANGELES CITY POLICE DEPARTMENT	Vincent Aguirre
LOS ANGELES CITY DEPARTMENT OF TRANSPORTATION - SIGN & METER REMOVAL	Karina Chaki
LOS ANGELES CITY DEPARTMENT OF REC & PARKS - FILM OFFICE	Angelica Valdez

NOT A PERMIT

FilmL.A., Inc.
6255 W Sunset Blvd, 12th Floor
Hollywood, CA 90028
t: (213)977-8600 - f: (213)977-8601
www.filmla.com

Summary Information — Location

Permit Number	F00137272-E	**Location Manager**	Robert Paulsen
Production Company	CBS STUDIOS INC	Primary Phone	Mobile - 310.383.3273
Insured Company	CBS STUDIOS INC	Secondary Phone	
Production Title	STRANGE ANGEL #107		

Coordinator Note HERMON PARK
DATE: 5/9/18
TIME 7AM - 7PM (1 MONITOR - 2 SHIFTS)

Coordinator Note HERMON PARK

DATE: 5/11/18
TIME: 7AM - 5PM (1 MONITOR - 2 SHIFTS)

Coordinator Note HERMON PARK

DATE: 5/10/18
TIME 7AM - 4AM (2 MONITORS - 6 SHIFTS)

Coordinator Note Production to temporarily cover the signs (as shown in the pictures) on Thursday 5/10 (7PM-1AM) per LADOT guidelines for street signs emailed.
Important Safety Notice: To ensure public safety, production company will place a temporary barricade for the stop sign (shown in picture) when the stop signs are covered, and will comply with the LADOT guidelines for street signs. Production to make sure that the traffic lights are not obstructed or damaged when covering signs on traffic signal pole. Please contact Caltrans for approval for yellow vertical clearance sign/1 post, and contact Metro for approval for Metro 256 signs, shown in the pictures.

Coordinator Note FILM SHOOT DATE: THURSDAY 5/10 (7PM - 1AM) LOCATION: 5637 VIA MARISOL AT ARROYO DR - REMOVE HIGH LEVEL "4 ARROYO SECCO 2 BIKE ROUTE"/ 2 "ARROW" (BACK TO BACK) 1"TOW AWAY NO STOPPING ANYTIME" SIGN/ 1 NEIGHBORHOOD WATCH SIGN ON A LIGHT POLE (PICTURE 1A AND 1 B) - HIGH LEVEL 1 "TOW AWAY NO STOPPING ANYTIME" SIGN ON A LIGHT POLE (PICTURE 2) - HIGH LEVEL 1 "TOW AWAY NO STOPPING ANYTIME" AND 1 "SPEED LIMIT 35MPH" SIGN ON A LIGHT POLE (PICTURE 3) BY 3PM ON THURSDAY 5/10 - REINSTALL ALL SIGNS BACK ON THE LIGHT POLES ON FRIDAY 5/11 CONTACT: KIMBERLY LYNN (760)567-7291

Parking

Base Camp
Location Type : Filming Location

Crew Parking
Location Type : Filming Location

Parking Notes
Base-Camp & Crew Parking: 5566 Via Marisol, Los Angeles, CA 90042 (Entrance and Park Road Grassy Area near Tennis Courts)

NOT A PERMIT

FilmL.A., Inc.
6255 W Sunset Blvd, 12th Floor
Hollywood, CA 90028
t: (213)977-8600 - f: (213)977-8601
www.filmla.com

Summary Information — Location

Permit Number	F00137272-E	**Location Manager**	Robert Paulsen
Production Company	CBS STUDIOS INC	Primary Phone	Mobile - 310.383.3273
Insured Company	CBS STUDIOS INC	Secondary Phone	
Production Title	STRANGE ANGEL #107		

Posting "No Parking" signs S/S VIA MARISOL, 5575 VIA MARISOL - 5551 VIA MARISOL

Approximate Footage 301 - 600 **Log Number** 202000

Date(s) 5/10/2018 to 5/10/2018 **Time(s)** 18:00 to 06:00

Posting "No Parking" signs E/S LESLIE WAY, ARROYO DR. - OMAHA ST.

Approximate Footage 301 - 600 **Log Number** 202001

Date(s) 5/10/2018 to 5/11/2018 **Time(s)** 00:00 to 00:00

Posting "No Parking" signs S/S VIA MARISOL, AVE. 57 - GOING WEST TO 5709 VIA MARISOL (FOR PICTURE)

Approximate Footage 0 - 300 **Log Number** 202002

Date(s) 5/10/2018 to 5/10/2018 **Time(s)** 13:00 to 22:00

Lane / Full Closure FULL CLOSURE VIA MARISOL, MONTEREY RD - ARROYO DR ((CLOSURE TO INCLUDE B/S BIKE LANES))

Approximate Footage 0 - 300

Date(s) 5/10/2018 to 5/11/2018 **Time(s)** 20:00 to 04:00

NOT A PERMIT

FilmL.A., Inc.
6255 W Sunset Blvd, 12th Floor
Hollywood, CA 90028
t: (213)977-8600 - f: (213)977-8601
www.filmla.com

Summary Information — Location

Permit Number	F00137272-E	**Location Manager**	Robert Paulsen
Production Company	CBS STUDIOS INC	Primary Phone	Mobile - 310.383.3273
Insured Company	CBS STUDIOS INC	Secondary Phone	
Production Title	STRANGE ANGEL #107		

Location Address	4235 Monterey Rd, Los Angeles, CA, 90032
Location Name	ERNEST E. DEBS REGIONAL PARK
Location Type	Park
Location Description	ERNEST E DEBS REGIONAL PARK / LA CITY PARK
Prep Dates	5/9/2018 - 5/10/2018 07:00 - 19:00 2 days
Film Dates	5/10/2018 - 5/11/2018 19:00 - 04:00 1 day
Strike Dates	5/11/2018 - 5/11/2018 07:00 - 17:00
Open or Closed to the Public	Closed
Generic Conditions	*Certain service and personnel fees required by jurisdictional agencies are not collected by FilmL.A. Any such fees must be paid directly to the appropriate agency, and a separate invoice will be provided to the permittee. *LAFD UFSO: Company must contact FilmL.A. for extension of the Uniformed Fire Safety Officers' hours. During normal business hours, UFSO must also inform the LAFD Film desk of the extension. All closures impacting sidewalks must be implemented per WATCH manual, CA MUTCD TA-28 & TA-29 All vehicles must be parked on private property Must comply with attached Rec & Park Conditions Must Maintain 5' Clearance on Sidewalks/Walkways Must maintain local/emergency access No cast or crew parking on area streets No interference with merchant activity. No interference with vehicular or pedestrian traffic No stopping or setting up in front of merchants or residents without prior approval Number of uniformed officers listed on the permit is a minimum requirement. Permittee remains responsible for deploying a sufficient number of uniformed officers to provide traffic and crowd control to ensure the safety of the film crew and the public. Traffic control must be done in accordance w/MUTCD Traffic Officers Required Uniformed officers shall have a copy of the film permit in their possession and are required to confirm that all traffic control signage devices are in place.

NOT A PERMIT

FilmL.A., Inc.
6255 W Sunset Blvd, 12th Floor
Hollywood, CA 90028
t: (213)977-8600 - f: (213)977-8601
www.filmla.com

Summary Information — Location

Permit Number	F00137272-E	**Location Manager**	Robert Paulsen
Production Company	CBS STUDIOS INC	Primary Phone	Mobile - 310.383.3273
Insured Company	CBS STUDIOS INC	Secondary Phone	
Production Title	STRANGE ANGEL #107		

Please see attached documents
F00137272-Park_Guidelines.pdf
F00137272-Park_Guidelines-2.pdf
F00137272-Park_Guidelines-3.pdf

Equipment on Location

Type	Quantity
5 or 10 ton trucks	4
Cast/Crew vehicles	80
Condors	1
Cube Trucks	4
Generator	2
Picture vehicles	5
Trailers	4
Vans	4

Personnel on Location

Type	Quantity
Cast	1
Crew	80
Extras	1
LA City UFSO assigned	42616
Off-Duty/Active LAPD Officer(s)	2

Filming Activities Drive ups & away; Exterior Dialogue; Intermittent pedestrian control; Intermittent traffic control - 2 minutes standard; Equipment to include: Dolly & Track. Carts. Cables. Crossover. Pop-up tents. Chairs. Tables. Grip Trix; Period Picture Cars parked on Via Marisol; Period Set Dressing; Turning off street lights; Res # 60903 ; Remove old gate poles; Greens used to cover modern architecture ; Open rear gate ; Filming in the North-East Corner of the Park; Requesting to remove or cover non-period signs.;

Jurisdiction **Political:** Los Angeles City - Council District 01 **Police:** Los Angeles Police Department **Fire:** Los Angeles City

Thomas Guide **Page:** 595 **Grid:** D4

Approvals

LOS ANGELES CITY DEPARTMENT OF REC & PARKS - FILM OFFICE	Angelica Valdez
LOS ANGELES CITY POLICE DEPARTMENT	Gabriel Aleman
LOS ANGELES CITY FIRE DEPARTMENT - FILM UNIT	Kanisha Leonard

Coordinator Note
ERNEST E. DEBS
DATE: 5/9/18
TIME: 7AM - 7PM (1 MONITOR - 2 SHIFTS)

Coordinator Note
UFSO REQUIRED:
5/10-5/11; 1900-0100 (OVERNIGHT)

NOT A PERMIT

FilmL.A., Inc.
6255 W Sunset Blvd, 12th Floor
Hollywood, CA 90028
t: (213)977-8600 - f: (213)977-8601
www.filmla.com

Summary Information — Location

Permit Number	F00137272-E	**Location Manager**	Robert Paulsen
Production Company	CBS STUDIOS INC	Primary Phone	Mobile - 310.383.3273
Insured Company	CBS STUDIOS INC	Secondary Phone	
Production Title	STRANGE ANGEL #107		

Coordinator Note ERNEST E. DEBS

DATE: 5/11/18
TIME: 7AM - 5PM (1 MONITOR - 2 SHIFTS)

Coordinator Note ERNEST E. DEBS

DATE: 5/10/18
TIME: 7AM - 4AM (1 MONITOR - 3 SHIFTS)

Coordinator Note RIDER E RELEASES REMAINING LOCATIONS

Coordinator Note APPROVAL AND FEES FOR SIGN REMOVAL COLLECTED UNDER:
(LOC:454235) 5637 Via Marisol, Los Angeles, CA, 90042

Parking

Base Camp
Location Type : Filming Location

Crew Parking
Location Type : Filming Location

NOT A PERMIT

PARK FILM OFFICE
City of Los Angeles, Department of Recreation and Parks
4730 Crystal Springs Drive, (Mail Stop 664)
Los Angeles, California 90027
Telephone: (323) 644-6220 Fax: (213) 847-6056

Film Production Guidelines

Welcome to the City of Los Angeles, Department of Recreation and Parks (Department). In our partnership to protect the environmental integrity of our parks the Park Film Office is providing guidelines to ensure a safe and successful film shoot. Please review and provide copies of these guidelines to the appropriate responsible persons. Thank you for the continuous use of our parkland.

HERMON PARK & ERNEST E. DEBS PARKING LOT

- **Ok to prep at Hermon Park on 5/9/18 (see plot plan).**
- **Ok to equipment basecamp at Ernest E. Debs on 5/9/18 (see plot plan).**
- **Must leave half the parking at Ernest E. Debs for the public.**
- **Ok to park at Hermon Park, must leave 25 parking spaces for the public close to the dog park.**
- **Ok to remove the T-GATES across from Hermon Park, required to restore T-GATES to reusable condition.**
- **Ok to trim the grass and add greenery at an area around the T-GATES & black iron gate across from Hermon Park.**
- **No heavy equipment on the grass.**
- **Not approved to remove any park signs that have the wooden post, ok to remove and resleeve other park signs.**
- **Ok to post signage to shut tennis courts down only for 5/10/18.**
- **Ok to place a generator where the FSO has approved.**
- **Under FSO discretion to place condor on a trail.**
- **Placing the condor behind the black iron gate is pending, Darin will be approving.**
- **Ok to set up dressing and cables.**
- **Does NOT have exclusive use of the park.**
- **OK to do two-minute pedestrian control while cameras are rolling.**
- **NOT allowed to film any patron unless given permission with written consent.**
- **Use of City utilities (water and electricity) is $75 per use, per day and the company will be invoiced by the Park Film Office.**
- Vehicles and/or heavy equipment are not allowed on turf areas unless prior approval is given by the Park Film Office.
- Production companies must provide their own restroom and trash receptacles. The City dumpsters and trash cans cannot be used so all self-generated trash has to be removed and disposed of off-site.
- **No simulated sex allowed on Park property.**
- **No nudity allowed on Park property.**

NOT A PERMIT

- Film permits do not provide exclusive use of a park or recreation area.
- Service roads, parking lot driveway access, handicap or electric vehicle designated parking stalls may not be blocked or restricted. Emergency vehicle access lanes must be maintained in parking lots and park streets at all times.
- A 20 Foot unobstructed lane must be maintained between parked vehicles/trailers in all parking lots and Recreation and Parks roadways for emergency vehicle access.
- Due to underground plastic irrigation lines and trees having shallow root systems, staking and or drilling into turf, rocks, trees or asphalted areas is not permissible unless prior approval is given by the Park Film Office. This approval will be noted in the permitted guidelines.
- Locked park gates can only be accessed by a Park Film Office Monitor. Security of open gates must be provided by the permitted company. Any equipment that is permitted to stay overnight must be guarded by the permitted company's security group.
- Alterations to natural or manmade surroundings or content of the park are not permissible unless documented in these specific guidelines. The permit holder is financially responsible for all remediation should there be any damage or unauthorized alteration to Department property. The remediation and cost of will be determined by the Park Film Office.
- A Park Film Office Monitor(s) may be assigned to the permitted location. Their job is to ensure guidelines are followed, liaison between park patrons, other City employees and a communication link between Permitee and the Park Film Office for any additional needs or authorizations. When the Park Film Office is closed the Park Film Monitor has the authority and responsibility to modify these guidelines within the parameters given to them by their supervisor. The Park Film Monitor has access 24/7 to contact their supervisors if needed. The Permitee will be required to adhere to the instructions, restrictions and requests given by the Park Film Monitor.
- Smoking is prohibited on all Department properties. An exception has been made for permitted film production companies to smoke in areas that are designated by the Fire Safety Officer or Park Film Monitor. If a Fire Safety Officer or Park Film Monitor is not assigned to the Permitee there will be no smoking with the exception of an actor smoking while performing or as part of the scene.
- A designated smoking area may not be near any patron activity or facility. Large buckets of sand or water must be placed in this area for disposal of tobacco or tobacco related products. The designated smoking area may be revoked or not allowed depending on weather and location conditions. Failure to comply with the smoking restrictions may result in a fine.

F-137272-C

CBS STUDIOS INC – STRANGE ANGEL #107

(ERNEST E. DEBS PARKING LOT & HERMON PARK)

NOT A PERMIT

PARK FILM OFFICE
City of Los Angeles, Department of Recreation and Parks
4730 Crystal Springs Drive, (Mail Stop 664)
Los Angeles, California 90027
Telephone: (323) 644-6220 Fax: (213) 847-6056

Film Production Guidelines

Welcome to the City of Los Angeles, Department of Recreation and Parks (Department). In our partnership to protect the environmental integrity of our parks the Park Film Office is providing guidelines to ensure a safe and successful film shoot. Please review and provide copies of these guidelines to the appropriate responsible persons. Thank you for the continuous use of our parkland.

HERMON PARK & ERNEST E. DEBS PARKING LOT

- **Ok to film at Hermon Park on 5/10/18 (see plot plan).**
- **Ok to equipment basecamp at Ernest E. Debs on 5/10/18 (see plot plan).**
- **Must leave half the parking at Ernest E. Debs for the public.**
- **Ok to park at Hermon Park, must leave 25 parking spaces for the public close to the dog park.**
- **Ok to carts, cables, crossovers, set dec signs, 2 generators, lights on grass, set dec light posts, dollies, dolly tracks, pop up tents and chairs.**
- **Ok to have a light set up on the trail behind the black iron gate.**
- **Ok to remove the T-GATES across from Hermon Park, required to restore T-GATES to reusable condition (see plot plan).**
- **Ok to trim the grass and add greenery at an area around the T-GATES & black iron gate across from Hermon Park (see plot plan).**
- **No heavy equipment on the grass.**
- **Not approved to remove any park signs that have the wooden post, ok to remove and resleeve other park signs.**
- **Ok to post signage to shut tennis courts down only for 5/10/18.**
- **Ok to place a generator where the FSO has approved.**
- **Does NOT have exclusive use of the park.**
- **OK to do two-minute pedestrian control while cameras are rolling.**
- **NOT allowed to film any patron unless given permission with written consent.**
- **Use of City utilities (water and electricity) is $75 per use, per day and the company will be invoiced by the Park Film Office.**
- Vehicles and/or heavy equipment are not allowed on turf areas unless prior approval is given by the Park Film Office.
- Production companies must provide their own restroom and trash receptacles. The City dumpsters and trash cans cannot be used so all self-generated trash has to be removed and disposed of off-site.
- **No simulated sex allowed on Park property.**
- **No nudity allowed on Park property.**
- Film permits do not provide exclusive use of a park or recreation area.

NOT A PERMIT

- Service roads, parking lot driveway access, handicap or electric vehicle designated parking stalls may not be blocked or restricted. Emergency vehicle access lanes must be maintained in parking lots and park streets at all times.
- A 20 Foot unobstructed lane must be maintained between parked vehicles/trailers in all parking lots and Recreation and Parks roadways for emergency vehicle access.
- Due to underground plastic irrigation lines and trees having shallow root systems, staking and or drilling into turf, rocks, trees or asphalted areas is not permissible unless prior approval is given by the Park Film Office. This approval will be noted in the permitted guidelines.
- Locked park gates can only be accessed by a Park Film Office Monitor. Security of open gates must be provided by the permitted company. Any equipment that is permitted to stay overnight must be guarded by the permitted company's security group.
- Alterations to natural or manmade surroundings or content of the park are not permissible unless documented in these specific guidelines. The permit holder is financially responsible for all remediation should there be any damage or unauthorized alteration to Department property. The remediation and cost of will be determined by the Park Film Office.
- A Park Film Office Monitor(s) may be assigned to the permitted location. Their job is to ensure guidelines are followed, liaison between park patrons, other City employees and a communication link between Permitee and the Park Film Office for any additional needs or authorizations. When the Park Film Office is closed the Park Film Monitor has the authority and responsibility to modify these guidelines within the parameters given to them by their supervisor. The Park Film Monitor has access 24/7 to contact their supervisors if needed. The Permitee will be required to adhere to the instructions, restrictions and requests given by the Park Film Monitor.
- Smoking is prohibited on all Department properties. An exception has been made for permitted film production companies to smoke in areas that are designated by the Fire Safety Officer or Park Film Monitor. If a Fire Safety Officer or Park Film Monitor is not assigned to the Permitee there will be no smoking with the exception of an actor smoking while performing or as part of the scene.
- A designated smoking area may not be near any patron activity or facility. Large buckets of sand or water must be placed in this area for disposal of tobacco or tobacco related products. The designated smoking area may be revoked or not allowed depending on weather and location conditions. Failure to comply with the smoking restrictions may result in a fine.

F-137272-C

CBS STUDIOS INC – STRANGE ANGEL #107

(ERNEST E. DEBS PARKING LOT & HERMON PARK)

NOT A PERMIT

PARK FILM OFFICE
City of Los Angeles, Department of Recreation and Parks
4730 Crystal Springs Drive, (Mail Stop 664)
Los Angeles, California 90027
Telephone: (323) 644-6220 Fax: (213) 847-6056

Film Production Guidelines

Welcome to the City of Los Angeles, Department of Recreation and Parks (Department). In our partnership to protect the environmental integrity of our parks the Park Film Office is providing guidelines to ensure a safe and successful film shoot. Please review and provide copies of these guidelines to the appropriate responsible persons. Thank you for the continuous use of our parkland.

HERMON PARK & ERNEST E. DEBS PARKING LOT

- **Ok to strike at Hermon Park on 5/11/18 (see plot plan).**
- **Ok to equipment basecamp at Ernest E. Debs on 5/11/18 (see plot plan).**
- **Must leave half the parking at Ernest E. Debs for the public.**
- **Ok to park at Hermon Park, must leave 25 parking spaces for the public close to the dog park.**
- **Ok to remove greenery they added as props.**
- **Must restore T-GATES they removed back to a reusable condition (see plot plan).**
- **Must resleeve park signs they had removed.**
- **Ok to carts, cables, crossovers, set dec signs, 2 generators, lights on grass, set dec light posts, dollies, dolly tracks, pop up tents and chairs.**
- **No heavy equipment on the grass.**
- **Does NOT have exclusive use of the park.**
- **OK to do two-minute pedestrian control while cameras are rolling.**
- **NOT allowed to film any patron unless given permission with written consent.**
- **Use of City utilities (water and electricity) is $75 per use, per day and the company will be invoiced by the Park Film Office.**
- Vehicles and/or heavy equipment are not allowed on turf areas unless prior approval is given by the Park Film Office.
- Production companies must provide their own restroom and trash receptacles. The City dumpsters and trash cans cannot be used so all self-generated trash has to be removed and disposed of off-site.
- **No simulated sex allowed on Park property.**
- **No nudity allowed on Park property.**
- Film permits do not provide exclusive use of a park or recreation area.
- Service roads, parking lot driveway access, handicap or electric vehicle designated parking stalls may not be blocked or restricted. Emergency vehicle access lanes must be maintained in parking lots and park streets at all times.
- A 20 Foot unobstructed lane must be maintained between parked vehicles/trailers in all parking lots and Recreation and Parks roadways for emergency vehicle access.

NOT A PERMIT

- Due to underground plastic irrigation lines and trees having shallow root systems, staking and or drilling into turf, rocks, trees or asphalted areas is not permissible unless prior approval is given by the Park Film Office. This approval will be noted in the permitted guidelines.
- Locked park gates can only be accessed by a Park Film Office Monitor. Security of open gates must be provided by the permitted company. Any equipment that is permitted to stay overnight must be guarded by the permitted company's security group.
- Alterations to natural or manmade surroundings or content of the park are not permissible unless documented in these specific guidelines. The permit holder is financially responsible for all remediation should there be any damage or unauthorized alteration to Department property. The remediation and cost of will be determined by the Park Film Office.
- A Park Film Office Monitor(s) may be assigned to the permitted location. Their job is to ensure guidelines are followed, liaison between park patrons, other City employees and a communication link between Permitee and the Park Film Office for any additional needs or authorizations. When the Park Film Office is closed the Park Film Monitor has the authority and responsibility to modify these guidelines within the parameters given to them by their supervisor. The Park Film Monitor has access 24/7 to contact their supervisors if needed. The Permitee will be required to adhere to the instructions, restrictions and requests given by the Park Film Monitor.
- Smoking is prohibited on all Department properties. An exception has been made for permitted film production companies to smoke in areas that are designated by the Fire Safety Officer or Park Film Monitor. If a Fire Safety Officer or Park Film Monitor is not assigned to the Permitee there will be no smoking with the exception of an actor smoking while performing or as part of the scene.
- A designated smoking area may not be near any patron activity or facility. Large buckets of sand or water must be placed in this area for disposal of tobacco or tobacco related products. The designated smoking area may be revoked or not allowed depending on weather and location conditions. Failure to comply with the smoking restrictions may result in a fine.

F-137272-E

CBS STUDIOS INC – STRANGE ANGEL #107

(ERNEST E. DEBS PARKING LOT & HERMON PARK)

NOT A PERMIT

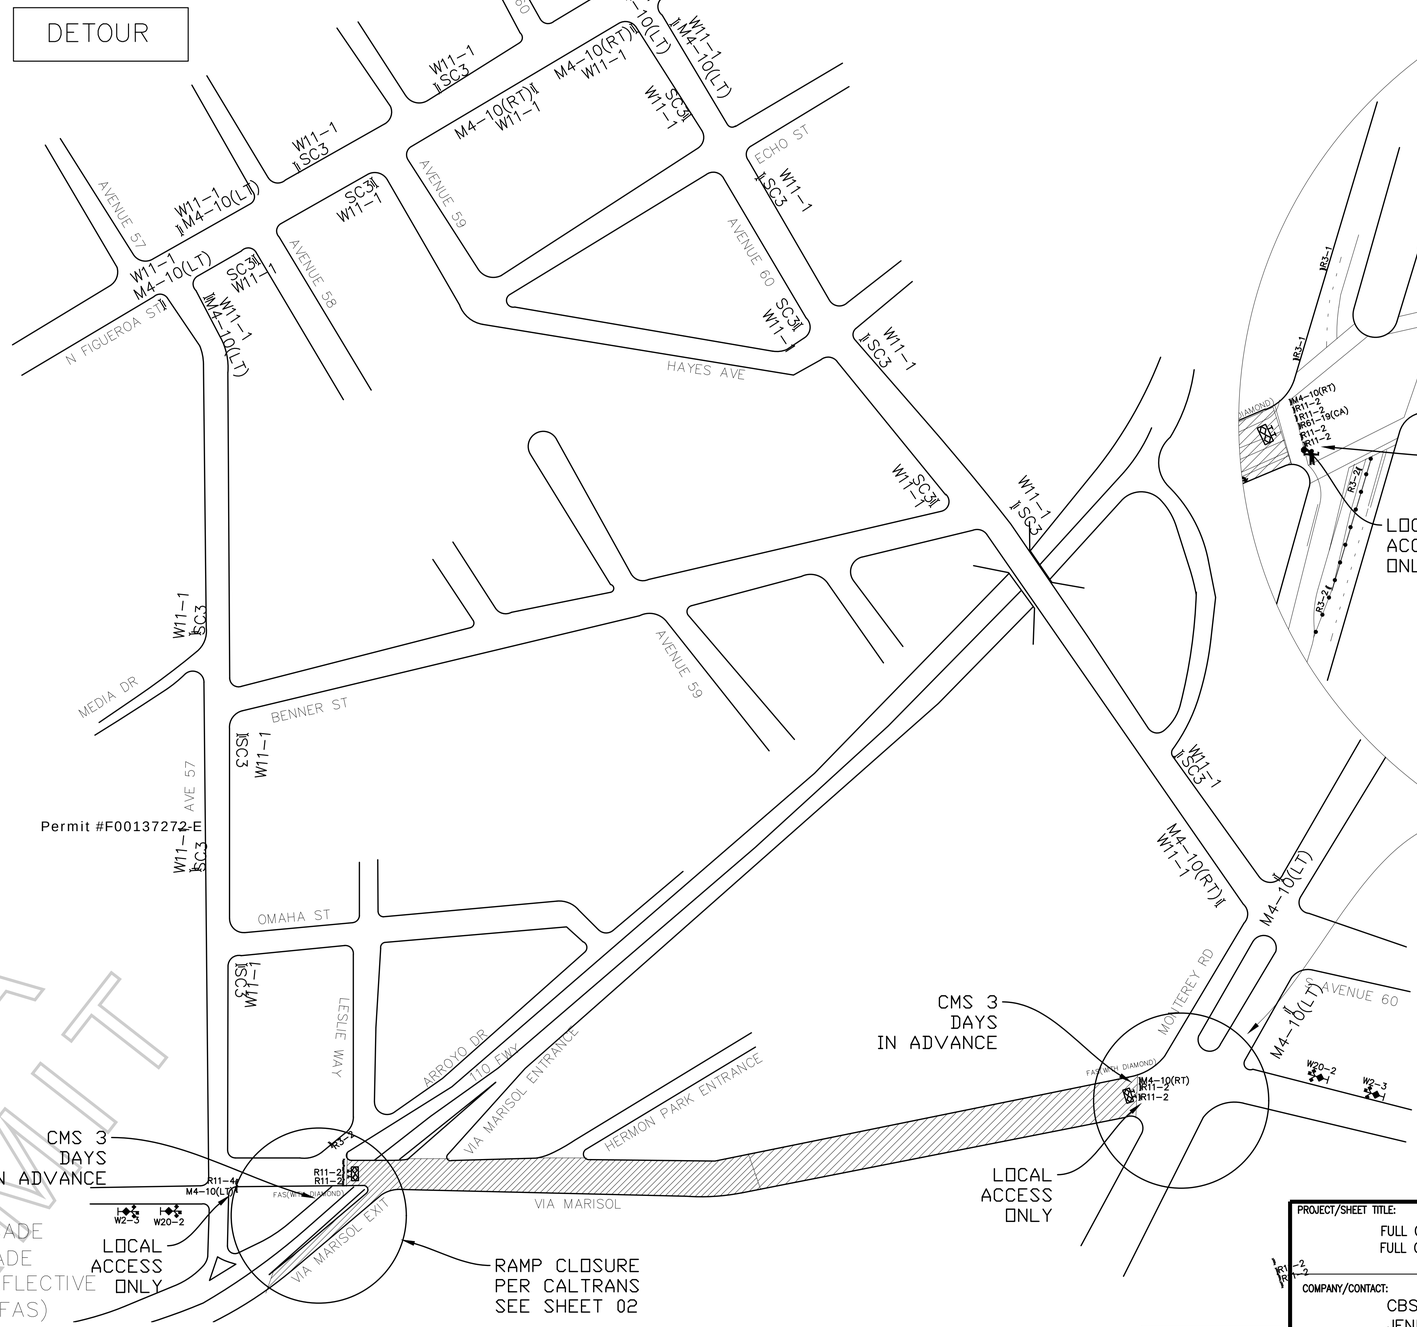

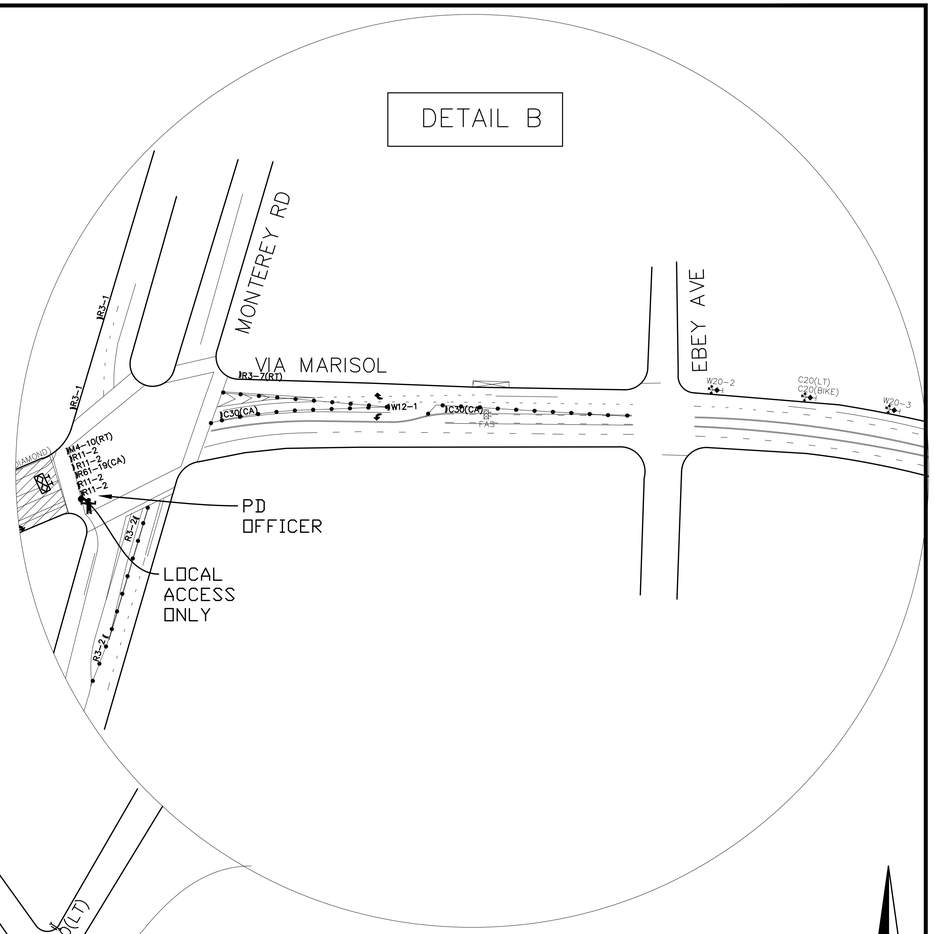

GENERAL NOTES:
1. ALL SIGNING, DELINEATORS, CONES, BARRICADES, ETC, SHALL CONFORM TO THE STATE OF CALIFORNIA DEPARTMENT OF TRANSPORTATION (CALTRANS) STANDARD PLANS AND STANDARD SPECIFICATIONS, CALIFORNIA M.U.T.C.D, AND ANY ADDENDUMS THERTO AND AS SHOWN ON THESE PLANS.
WITH TRAFFIC SIGNALS OR CROSSWALKS.
CONES SHALL BE 28" MINIMUM HEIGHT REFLECTORIZED SLEEVES.

FILM LA COORDINATOR: CODY PENWELL
FILM LA PERMIT # F-137272

LEGEND:

- ADVANCE WARNING SIGN
- TYPE III BARRICADE
- SIGN ON TYPE III BARRICADE
- SIGN ON TYPE I BARRICADE
- 28" TRAFFIC CONE - REFLECTIVE
- FLASHING ARROW SIGN (FAS)
- CLOSURE/WORK AREA

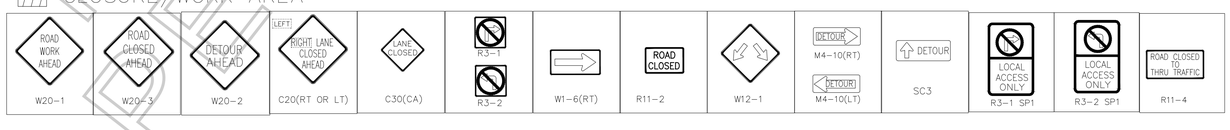

NOT A PERMIT

Permit #F00137272-E

PROJECT/SHEET TITLE: FULL CLOSURE OF VIA MARISOL, ARROYO DR-MONTEREY RD, 5/10, 2000-0400 FULL CLOSURE OF VIA MARISOL 110 FWY OFF RAMP 5/10, 2000-0400	DATE: 4/25/2018
	SCALE: NOT TO SCALE
	DRAWN BY: IR
	CHECKED BY: JVJ
	PROJECT NO.:
	JOB NO.:
	FILE NO.:
	SHEET NO.: 01 OF 02
COMPANY/CONTACT: CBS STUDIOS "STRANGE ANGEL" JENNIFER McNEIL (323)260-4777	

APPROVED BY:

NAME/SIGNATURE TITLE DATE

NAME/SIGNATURE TITLE DATE

NAME/SIGNATURE TITLE DATE

REVISIONS NO.:	DATE:	DESCRIPTION:	BY:

Y:\Plans\Los Angeles\137272_FULL_VIA MARISOL_ARROYO_MONTEREY_.dwg

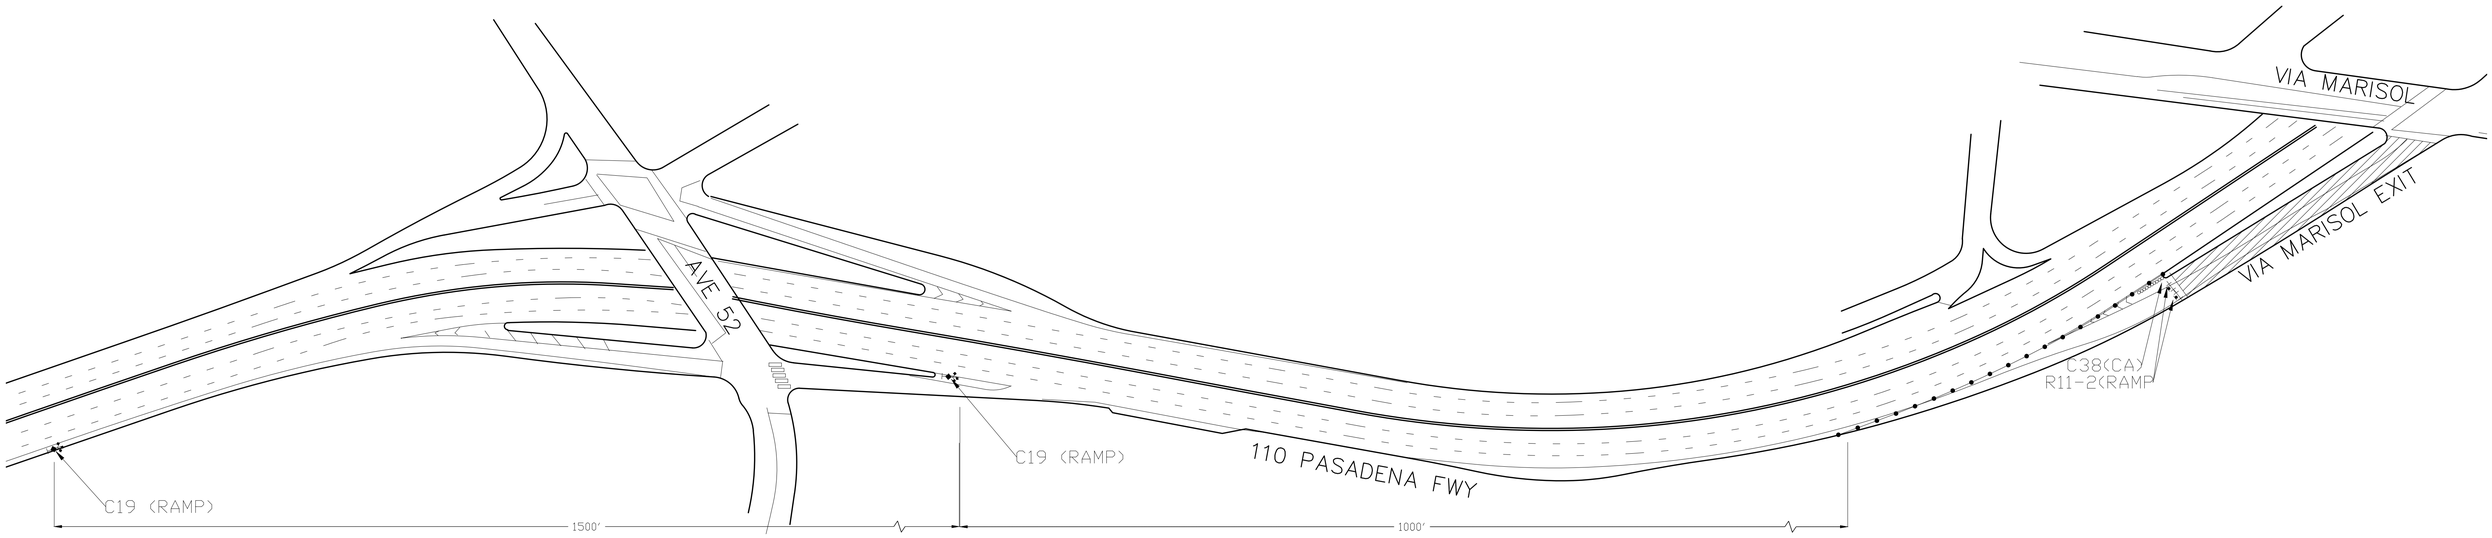

Permit #F00137272-E

LEGEND

FLAG TREE WITH SIGN

TYPE II BARRICADE WITH SIGN(S)

PORTABLE TRAFFIC CONE 28" (REFLECTIVE)

ABC CMS CHANGEABLE MESSAGE SIGN

SIGN LEGEND

19 (RAMP)

R11-2

638(CA)

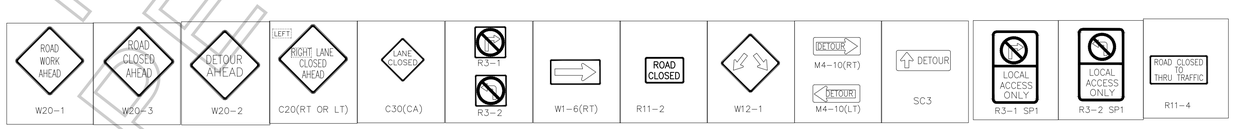

GENERAL NOTES:

1. ALL SIGNING, DELINEATORS, CONES, BARRICADES, ETC, SHALL CONFORM TO THE STATE OF CALIFORNIA DEPARTMENT OF TRANSPORTATION (CALTRANS) STANDARD PLANS AND STANDARD SPECIFICATIONS, CALIFORNIA M.U.T.C.D, AND ANY ADDENDUMS THERTO AND AS SHOWN ON THESE PLANS.
WITH TRAFFIC SIGNALS OR CROSSWALKS.
CONES SHALL BE 28" MINIMUM HEIGHT REFLECTORIZED SLEEVES.

FOR TECH USE ONLY

CALTRANS COMMUNICATIONS (323) 259-2352
CLOSURE ID # S/B 110 (P110-IA LOG 3)
CLOSED 10-97
OPEN 10-98
IF CANCEL ON SITE, 10-22
(ROGER 7L41) OR (CHUCK 7L42)

FILM LA COORDINATOR: CODY PENWELL
FILM LA PERMIT # F-137272

PROJECT/SHEET TITLE:
FULL CLOSURE OF VIA MARISOL, ARROYO DR-MONTEREY RD, 5/10, 2000-0400
FULL CLOSURE OF VIA MARISOL 110 FWY OFF RAMP 5/10, 2000-0400

COMPANY/CONTACT:
CBS STUDIOS "STRANGE ANGEL"
JENNIFER McNEIL (323)260-4777

DATE:	4/25/2018
SCALE:	1"=50'
DRAWN BY:	IR
CHECKED BY:	JVJ
PROJECT NO.:	
JOB NO.:	
FILE NO.:	
SHEET NO.:	02 OF 02

APPROVED BY:

NAME/SIGNATURE TITLE DATE

NAME/SIGNATURE TITLE DATE

NAME/SIGNATURE TITLE DATE

REVISIONS

NO.:	DATE:	DESCRIPTION:	BY:

NOT A PERMIT

Y:\Plans\Los Angeles\137272_FULL_VIA MARISOL_ARROYO_MONTEREY_.dwg

PARK FILM OFFICE
City of Los Angeles, Department of Recreation and Parks
4730 Crystal Springs Drive, (Mail Stop 664)
Los Angeles, California 90027
Telephone: (323) 644-6220 Fax: (213) 847-6056

Film Production Guidelines

Welcome to the City of Los Angeles, Department of Recreation and Parks (Department). In our partnership to protect the environmental integrity of our parks the Park Film Office is providing guidelines to ensure a safe and successful film shoot. Please review and provide copies of these guidelines to the appropriate responsible persons. Thank you for the continuous use of our parkland.

HERMON PARK & ERNEST E. DEBS PARKING LOT

- **Ok to prep at Hermon Park on 5/9/18 (see plot plan).**
- **Ok to equipment basecamp at Ernest E. Debs on 5/9/18 (see plot plan).**
- **Must leave half the parking at Ernest E. Debs for the public.**
- **Ok to park at Hermon Park, must leave 25 parking spaces for the public close to the dog park.**
- **Ok to remove the T-GATES across from Hermon Park, required to restore T-GATES to reusable condition.**
- **Ok to trim the grass and add greenery at an area around the T-GATES & black iron gate across from Hermon Park.**
- **No heavy equipment on the grass.**
- **Not approved to remove any park signs that have the wooden post, ok to remove and resleeve other park signs.**
- **Ok to post signage to shut tennis courts down only for 5/10/18.**
- **Ok to place a generator where the FSO has approved.**
- **Under FSO discretion to place condor on a trail.**
- **Placing the condor behind the black iron gate is pending, Darin will be approving.**
- **Ok to set up dressing and cables.**
- **Does NOT have exclusive use of the park.**
- **OK to do two-minute pedestrian control while cameras are rolling.**
- **NOT allowed to film any patron unless given permission with written consent.**
- **Use of City utilities (water and electricity) is $75 per use, per day and the company will be invoiced by the Park Film Office.**
- Vehicles and/or heavy equipment are not allowed on turf areas unless prior approval is given by the Park Film Office.
- Production companies must provide their own restroom and trash receptacles. The City dumpsters and trash cans cannot be used so all self-generated trash has to be removed and disposed of off-site.
- **No simulated sex allowed on Park property.**
- **No nudity allowed on Park property.**

NOT A PERMIT

- Film permits do not provide exclusive use of a park or recreation area.
- Service roads, parking lot driveway access, handicap or electric vehicle designated parking stalls may not be blocked or restricted. Emergency vehicle access lanes must be maintained in parking lots and park streets at all times.
- A 20 Foot unobstructed lane must be maintained between parked vehicles/trailers in all parking lots and Recreation and Parks roadways for emergency vehicle access.
- Due to underground plastic irrigation lines and trees having shallow root systems, staking and or drilling into turf, rocks, trees or asphalted areas is not permissible unless prior approval is given by the Park Film Office. This approval will be noted in the permitted guidelines.
- Locked park gates can only be accessed by a Park Film Office Monitor. Security of open gates must be provided by the permitted company. Any equipment that is permitted to stay overnight must be guarded by the permitted company's security group.
- Alterations to natural or manmade surroundings or content of the park are not permissible unless documented in these specific guidelines. The permit holder is financially responsible for all remediation should there be any damage or unauthorized alteration to Department property. The remediation and cost of will be determined by the Park Film Office.
- A Park Film Office Monitor(s) may be assigned to the permitted location. Their job is to ensure guidelines are followed, liaison between park patrons, other City employees and a communication link between Permitee and the Park Film Office for any additional needs or authorizations. When the Park Film Office is closed the Park Film Monitor has the authority and responsibility to modify these guidelines within the parameters given to them by their supervisor. The Park Film Monitor has access 24/7 to contact their supervisors if needed. The Permitee will be required to adhere to the instructions, restrictions and requests given by the Park Film Monitor.
- Smoking is prohibited on all Department properties. An exception has been made for permitted film production companies to smoke in areas that are designated by the Fire Safety Officer or Park Film Monitor. If a Fire Safety Officer or Park Film Monitor is not assigned to the Permitee there will be no smoking with the exception of an actor smoking while performing or as part of the scene.
- A designated smoking area may not be near any patron activity or facility. Large buckets of sand or water must be placed in this area for disposal of tobacco or tobacco related products. The designated smoking area may be revoked or not allowed depending on weather and location conditions. Failure to comply with the smoking restrictions may result in a fine.

F-137272-C

CBS STUDIOS INC – STRANGE ANGEL #107

(ERNEST E. DEBS PARKING LOT & HERMON PARK)

NOT A PERMIT

PARK FILM OFFICE
City of Los Angeles, Department of Recreation and Parks
4730 Crystal Springs Drive, (Mail Stop 664)
Los Angeles, California 90027
Telephone: (323) 644-6220 Fax: (213) 847-6056

Film Production Guidelines

Welcome to the City of Los Angeles, Department of Recreation and Parks (Department). In our partnership to protect the environmental integrity of our parks the Park Film Office is providing guidelines to ensure a safe and successful film shoot. Please review and provide copies of these guidelines to the appropriate responsible persons. Thank you for the continuous use of our parkland.

HERMON PARK & ERNEST E. DEBS PARKING LOT

- **Ok to film at Hermon Park on 5/10/18 (see plot plan).**
- **Ok to equipment basecamp at Ernest E. Debs on 5/10/18 (see plot plan).**
- **Must leave half the parking at Ernest E. Debs for the public.**
- **Ok to park at Hermon Park, must leave 25 parking spaces for the public close to the dog park.**
- **Ok to carts, cables, crossovers, set dec signs, 2 generators, lights on grass, set dec light posts, dollies, dolly tracks, pop up tents and chairs.**
- **Ok to have a light set up on the trail behind the black iron gate.**
- **Ok to remove the T-GATES across from Hermon Park, required to restore T-GATES to reusable condition (see plot plan).**
- **Ok to trim the grass and add greenery at an area around the T-GATES & black iron gate across from Hermon Park (see plot plan).**
- **No heavy equipment on the grass.**
- **Not approved to remove any park signs that have the wooden post, ok to remove and resleeve other park signs.**
- **Ok to post signage to shut tennis courts down only for 5/10/18.**
- **Ok to place a generator where the FSO has approved.**
- **Does NOT have exclusive use of the park.**
- **OK to do two-minute pedestrian control while cameras are rolling.**
- **NOT allowed to film any patron unless given permission with written consent.**
- **Use of City utilities (water and electricity) is $75 per use, per day and the company will be invoiced by the Park Film Office.**
- Vehicles and/or heavy equipment are not allowed on turf areas unless prior approval is given by the Park Film Office.
- Production companies must provide their own restroom and trash receptacles. The City dumpsters and trash cans cannot be used so all self-generated trash has to be removed and disposed of off-site.
- **No simulated sex allowed on Park property.**
- **No nudity allowed on Park property.**
- Film permits do not provide exclusive use of a park or recreation area.

NOT A PERMIT

- Service roads, parking lot driveway access, handicap or electric vehicle designated parking stalls may not be blocked or restricted. Emergency vehicle access lanes must be maintained in parking lots and park streets at all times.
- A 20 Foot unobstructed lane must be maintained between parked vehicles/trailers in all parking lots and Recreation and Parks roadways for emergency vehicle access.
- Due to underground plastic irrigation lines and trees having shallow root systems, staking and or drilling into turf, rocks, trees or asphalted areas is not permissible unless prior approval is given by the Park Film Office. This approval will be noted in the permitted guidelines.
- Locked park gates can only be accessed by a Park Film Office Monitor. Security of open gates must be provided by the permitted company. Any equipment that is permitted to stay overnight must be guarded by the permitted company's security group.
- Alterations to natural or manmade surroundings or content of the park are not permissible unless documented in these specific guidelines. The permit holder is financially responsible for all remediation should there be any damage or unauthorized alteration to Department property. The remediation and cost of will be determined by the Park Film Office.
- A Park Film Office Monitor(s) may be assigned to the permitted location. Their job is to ensure guidelines are followed, liaison between park patrons, other City employees and a communication link between Permitee and the Park Film Office for any additional needs or authorizations. When the Park Film Office is closed the Park Film Monitor has the authority and responsibility to modify these guidelines within the parameters given to them by their supervisor. The Park Film Monitor has access 24/7 to contact their supervisors if needed. The Permitee will be required to adhere to the instructions, restrictions and requests given by the Park Film Monitor.
- Smoking is prohibited on all Department properties. An exception has been made for permitted film production companies to smoke in areas that are designated by the Fire Safety Officer or Park Film Monitor. If a Fire Safety Officer or Park Film Monitor is not assigned to the Permitee there will be no smoking with the exception of an actor smoking while performing or as part of the scene.
- A designated smoking area may not be near any patron activity or facility. Large buckets of sand or water must be placed in this area for disposal of tobacco or tobacco related products. The designated smoking area may be revoked or not allowed depending on weather and location conditions. Failure to comply with the smoking restrictions may result in a fine.

F-137272-C

CBS STUDIOS INC – STRANGE ANGEL #107

(ERNEST E. DEBS PARKING LOT & HERMON PARK)

NOT A PERMIT

PARK FILM OFFICE
City of Los Angeles, Department of Recreation and Parks
4730 Crystal Springs Drive, (Mail Stop 664)
Los Angeles, California 90027
Telephone: (323) 644-6220 Fax: (213) 847-6056

Film Production Guidelines

Welcome to the City of Los Angeles, Department of Recreation and Parks (Department). In our partnership to protect the environmental integrity of our parks the Park Film Office is providing guidelines to ensure a safe and successful film shoot. Please review and provide copies of these guidelines to the appropriate responsible persons. Thank you for the continuous use of our parkland.

HERMON PARK & ERNEST E. DEBS PARKING LOT

- **Ok to strike at Hermon Park on 5/11/18 (see plot plan).**
- **Ok to equipment basecamp at Ernest E. Debs on 5/11/18 (see plot plan).**
- **Must leave half the parking at Ernest E. Debs for the public.**
- **Ok to park at Hermon Park, must leave 25 parking spaces for the public close to the dog park.**
- **Ok to remove greenery they added as props.**
- **Must restore T-GATES they removed back to a reusable condition (see plot plan).**
- **Must resleeve park signs they had removed.**
- **Ok to carts, cables, crossovers, set dec signs, 2 generators, lights on grass, set dec light posts, dollies, dolly tracks, pop up tents and chairs.**
- **No heavy equipment on the grass.**
- **Does NOT have exclusive use of the park.**
- **OK to do two-minute pedestrian control while cameras are rolling.**
- **NOT allowed to film any patron unless given permission with written consent.**
- **Use of City utilities (water and electricity) is $75 per use, per day and the company will be invoiced by the Park Film Office.**
- Vehicles and/or heavy equipment are not allowed on turf areas unless prior approval is given by the Park Film Office.
- Production companies must provide their own restroom and trash receptacles. The City dumpsters and trash cans cannot be used so all self-generated trash has to be removed and disposed of off-site.
- **No simulated sex allowed on Park property.**
- **No nudity allowed on Park property.**
- Film permits do not provide exclusive use of a park or recreation area.
- Service roads, parking lot driveway access, handicap or electric vehicle designated parking stalls may not be blocked or restricted. Emergency vehicle access lanes must be maintained in parking lots and park streets at all times.
- A 20 Foot unobstructed lane must be maintained between parked vehicles/trailers in all parking lots and Recreation and Parks roadways for emergency vehicle access.

NOT A PERMIT

- Due to underground plastic irrigation lines and trees having shallow root systems, staking and or drilling into turf, rocks, trees or asphalted areas is not permissible unless prior approval is given by the Park Film Office. This approval will be noted in the permitted guidelines.
- Locked park gates can only be accessed by a Park Film Office Monitor. Security of open gates must be provided by the permitted company. Any equipment that is permitted to stay overnight must be guarded by the permitted company's security group.
- Alterations to natural or manmade surroundings or content of the park are not permissible unless documented in these specific guidelines. The permit holder is financially responsible for all remediation should there be any damage or unauthorized alteration to Department property. The remediation and cost of will be determined by the Park Film Office.
- A Park Film Office Monitor(s) may be assigned to the permitted location. Their job is to ensure guidelines are followed, liaison between park patrons, other City employees and a communication link between Permitee and the Park Film Office for any additional needs or authorizations. When the Park Film Office is closed the Park Film Monitor has the authority and responsibility to modify these guidelines within the parameters given to them by their supervisor. The Park Film Monitor has access 24/7 to contact their supervisors if needed. The Permitee will be required to adhere to the instructions, restrictions and requests given by the Park Film Monitor.
- Smoking is prohibited on all Department properties. An exception has been made for permitted film production companies to smoke in areas that are designated by the Fire Safety Officer or Park Film Monitor. If a Fire Safety Officer or Park Film Monitor is not assigned to the Permitee there will be no smoking with the exception of an actor smoking while performing or as part of the scene.
- A designated smoking area may not be near any patron activity or facility. Large buckets of sand or water must be placed in this area for disposal of tobacco or tobacco related products. The designated smoking area may be revoked or not allowed depending on weather and location conditions. Failure to comply with the smoking restrictions may result in a fine.

F-137272-E

CBS STUDIOS INC – STRANGE ANGEL #107

(ERNEST E. DEBS PARKING LOT & HERMON PARK)

NOT A PERMIT